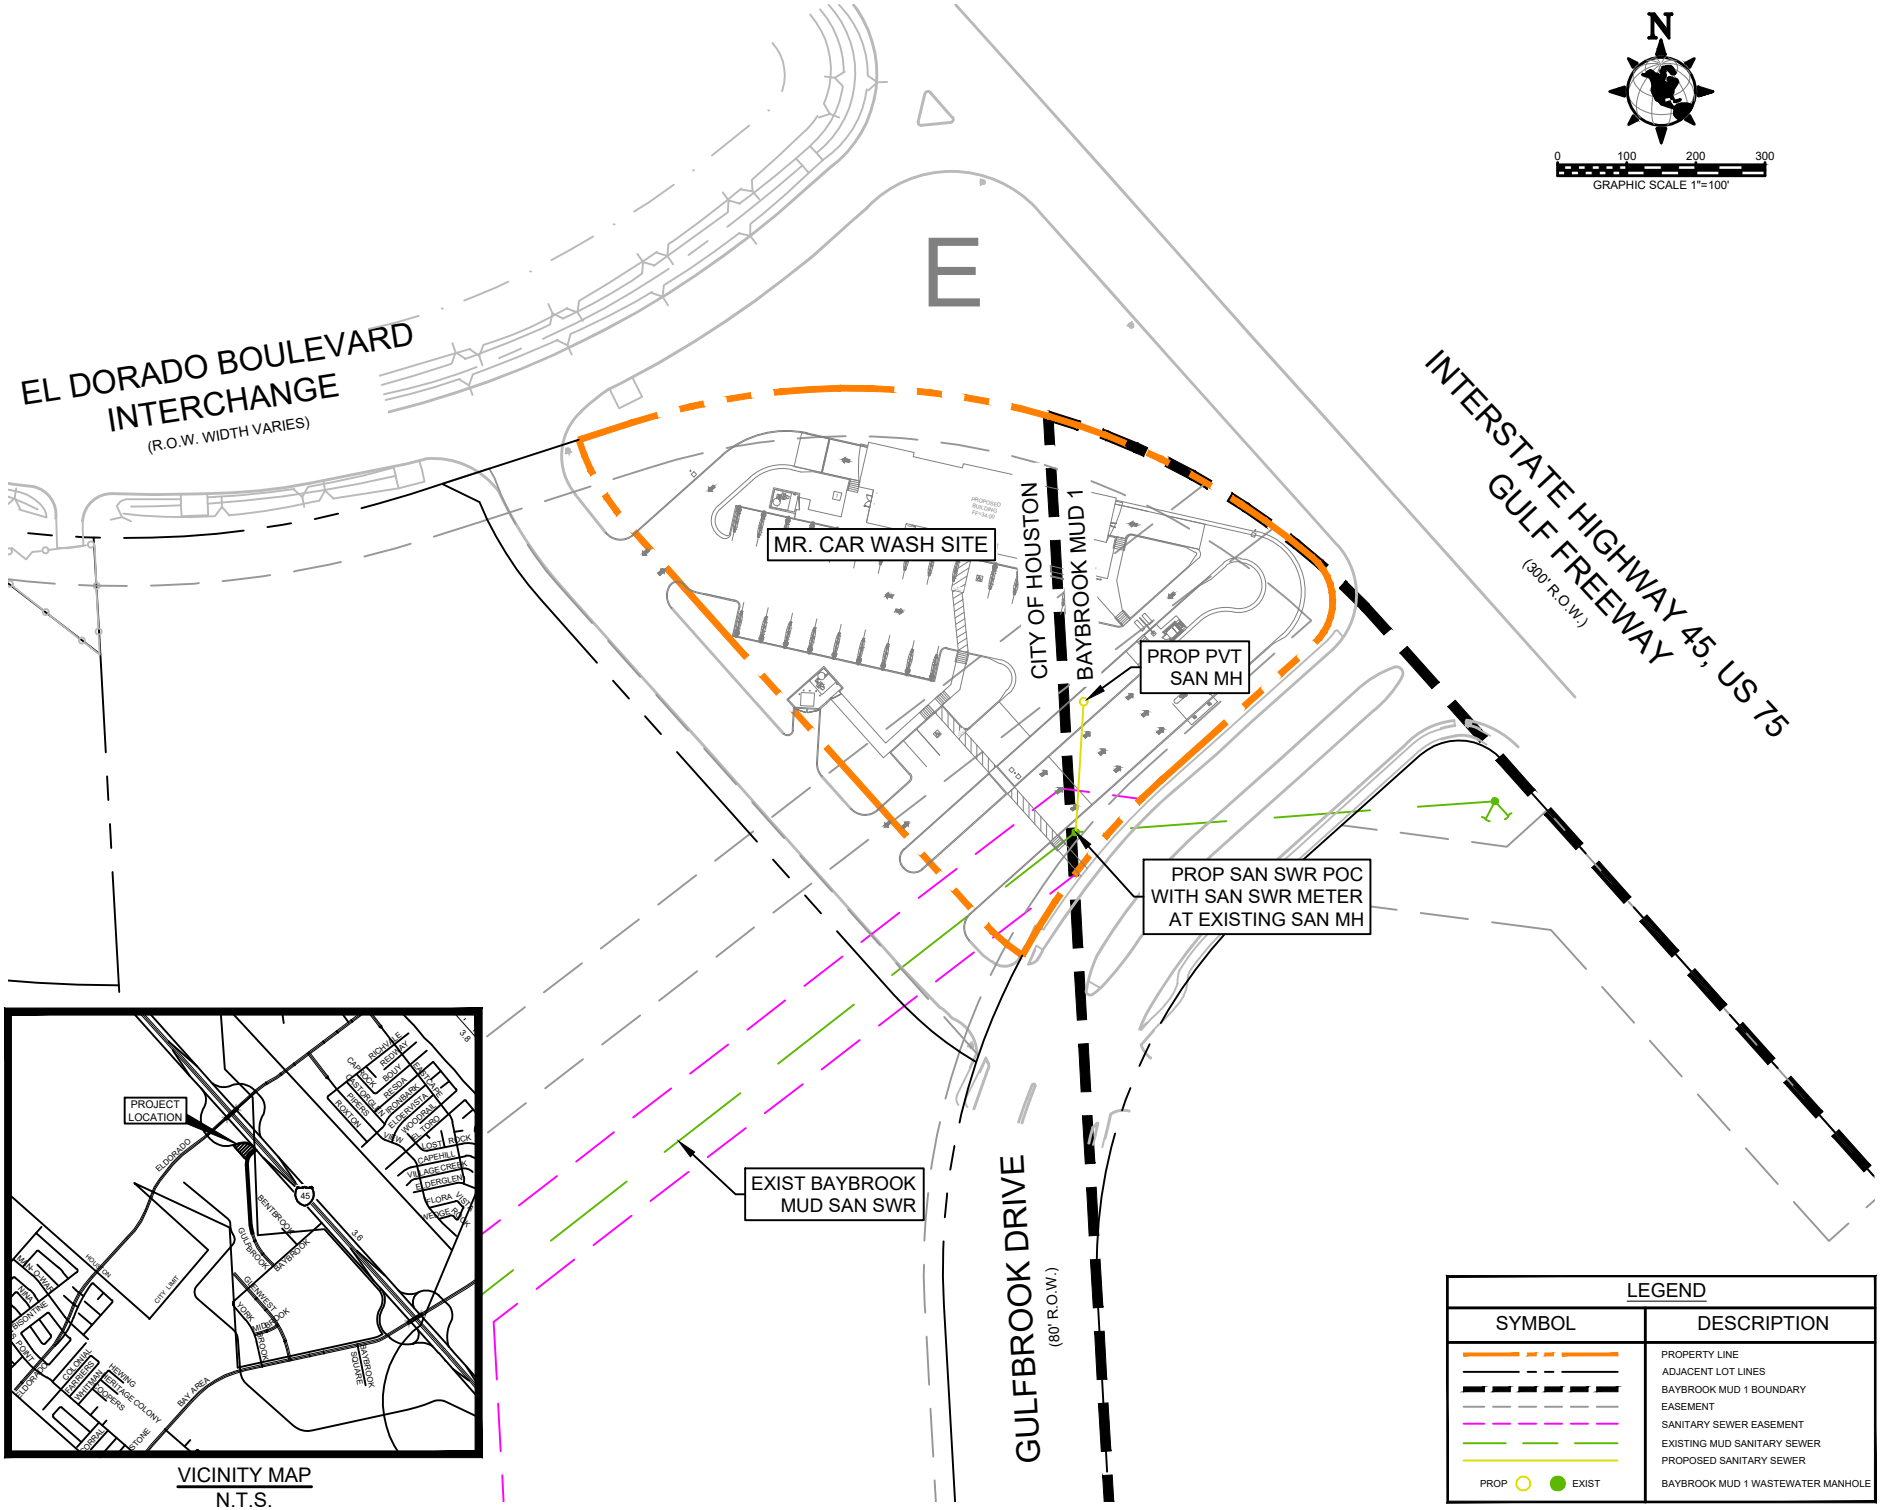

VICINITY MAP
N.T.S.

SANDLOT ENGINEERING
1415 NORTH LOOP WEST, STE. 828, HOUSTON, TX 77008
FIRM NUMBER F-23193

NO.	DATE	REVISION DESCRIPTION	BY

SANDLOT PROJECT NUMBER: 0123.0001
DRAWN BY: JS
CHECKED BY: SA

MISTER CAR WASH - TX 1107 BAYBROOK MALL
19000 GULF FREEWAY
FRIENDSWOOD, TX 77546

SANITARY SEWER POINT OF CONNECTION EXHIBIT

THIS DOCUMENT IS PRELIMINARY AND IT IS RELEASED FOR THE PURPOSE OF REVIEW UNDER THE AUTHORITY OF JAMES S. ROMAN, P.E. 117108 ON MARCH 5, 2021. IT IS NOT TO BE USED FOR CONSTRUCTION. IT MAY BE USED FOR PRELIMINARY PRICING PURPOSES ONLY.

2/3/2025

SCALE 1"=100'

DATE 2/3/2025

SHEET 1 OF 1

File Info: C:\Users\jsims\OneDrive – Sandlot Engineering, LLC\Projects\Projects\0123-MCW+\0001-TX 1107 Baybrook Mall\05-Exhibits\SAN POC Exhibit\SAN POC EXHIBIT.dwg Feb 03, 2025 – 11:08am jsims