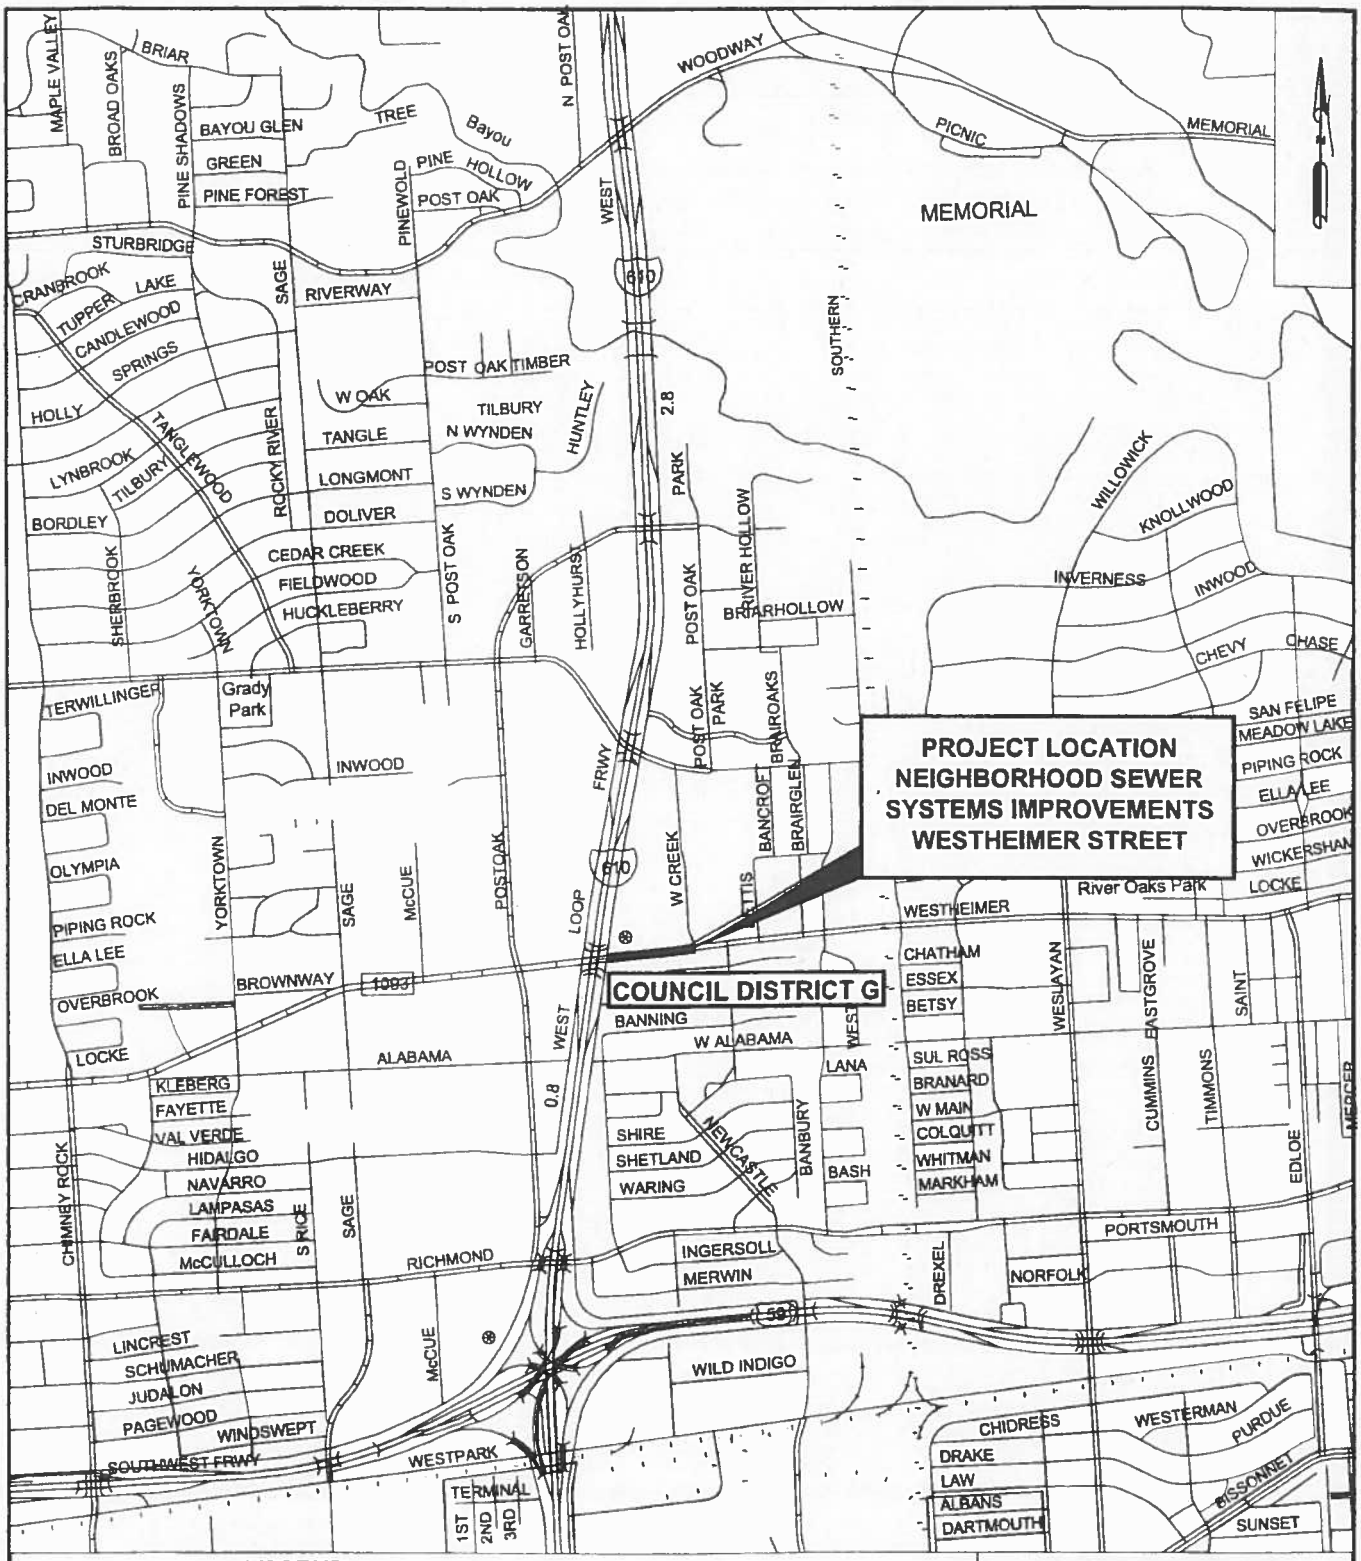

LEGEND

PROJECT LOCATION

PROJECT LOCATION MAP
WESTHEIMER

NEIGHBORHOOD SEWER SYSTEMS IMPROVEMENTS

WBS NO. R-002011-0065-4

KEY MAP:491V	SCALE:-NTS	DATE: 09/01/2015

Amani Engineering, Inc.

V:\Cadd\2014\14004 - NSSI Bid Package 2\Final Submittal\WESTHEIMER_Project Location Map.dwg

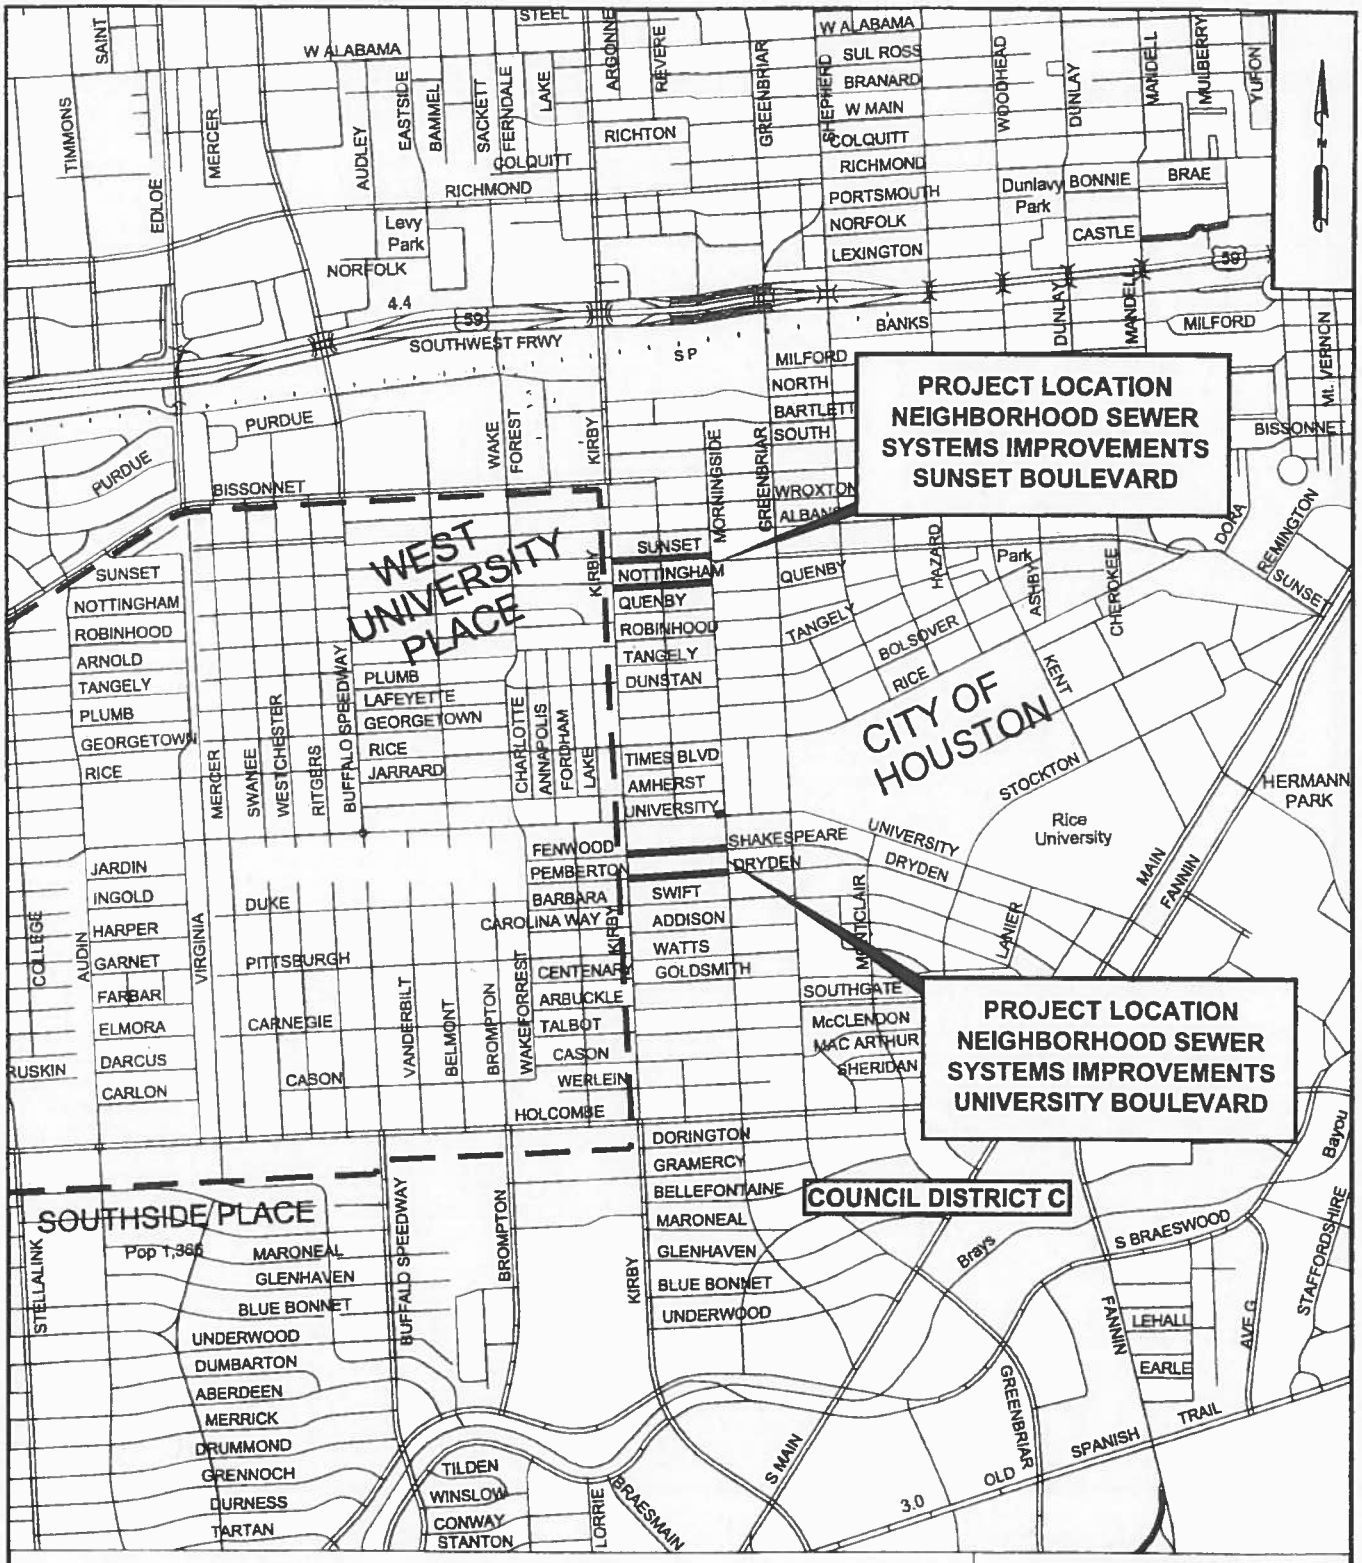

LEGEND

PROJECT LOCATION

WEST UNIVERSITY PLACE LIMITS

NOTE: PROPOSED NEIGHBORHOOD SEWER IMPROVEMENTS ARE WITHIN CITY OF HOUSTON LIMITS

V:\Code\07001 NSSI\PER\University-Location Map.dwg

PROJECT LOCATION MAP
SUNSET & UNIVERSITY BOULEVARD

NEIGHBORHOOD SEWER SYSTEMS IMPROVEMENTS

WBS NO. R-002011-0065-4

KEY MAP: 532C & 532G | SCALE: 1"=2000' | DATE: 09/01/15

Amani Engineering, Inc.
- Engineers - Surveyors - Construction Managers
8613 SOUTHWEST FREEWAY SUITE 300 HOUSTON, TX. 77074
Tel (713) 270-5200 Fax (713) 271-3487
TBPE Firm Reg. No. F-439
TBPLS Firm Reg. No. 10063-00