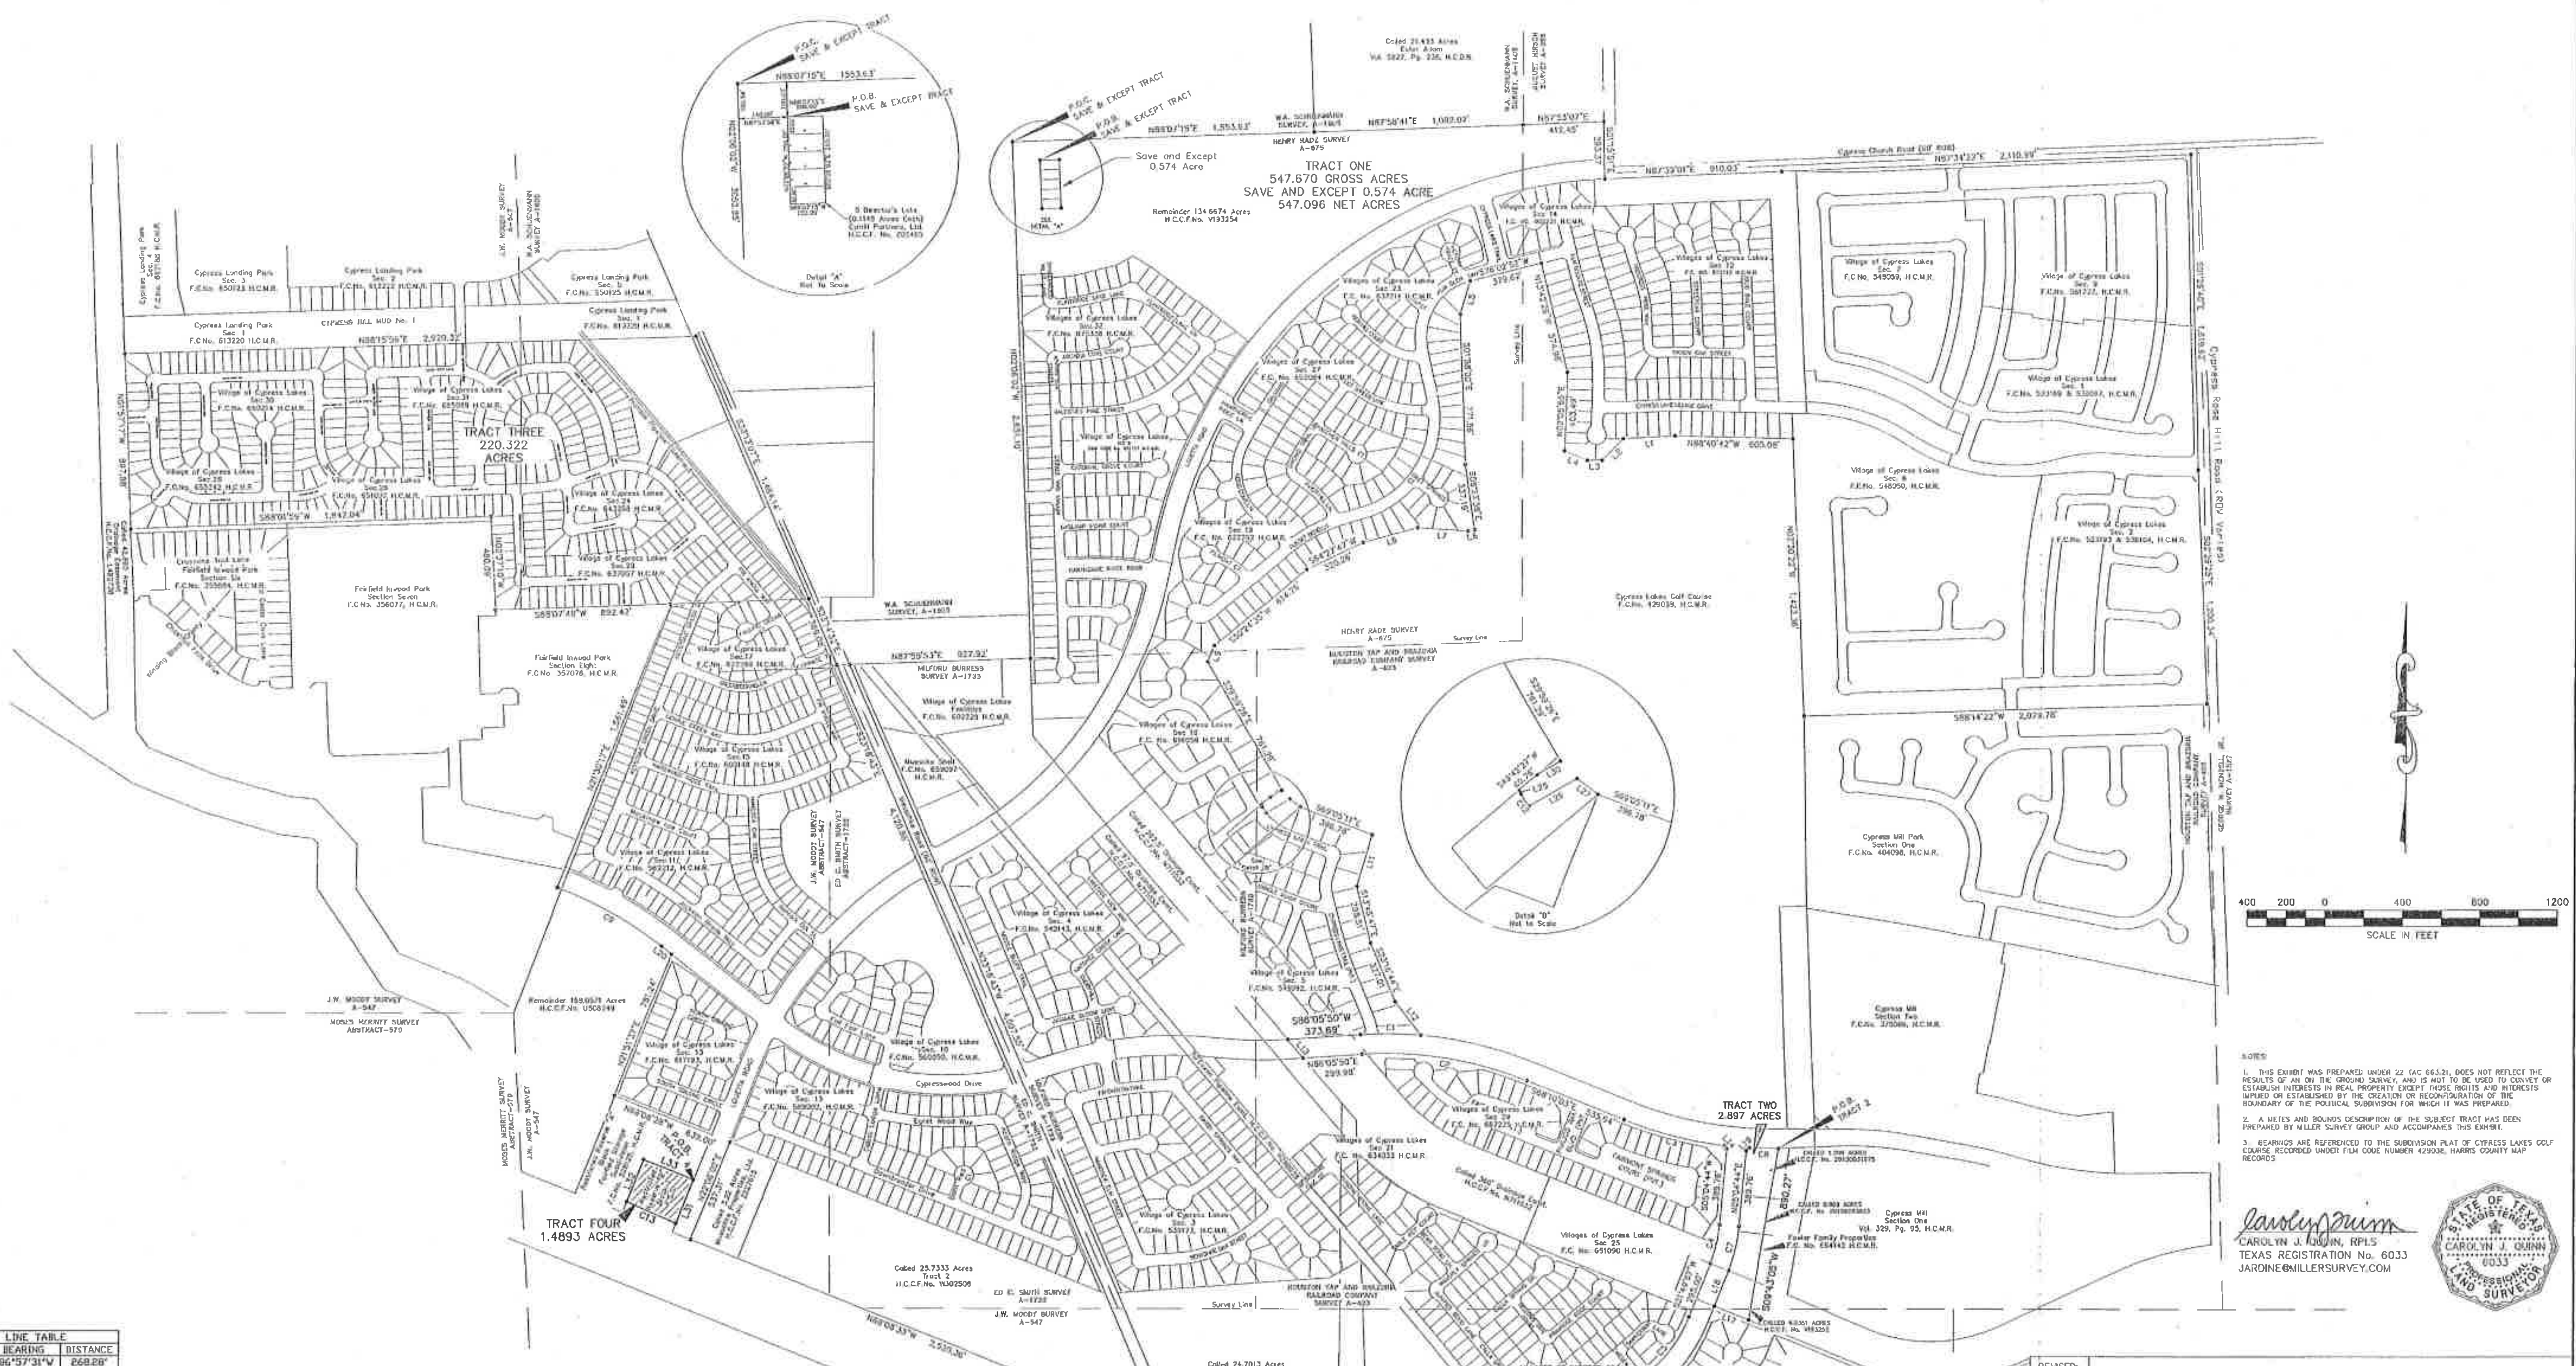

LINE TABLE		
LINE	BEARING	DISTANCE
L1	S86°57'31"W	268.28'
L2	S44°15'19"W	154.78'
L3	S89°42'13"W	75.00'
L4	N67°09'02"W	127.00'
L5	S16°22'54"W	175.75'
L6	S77°55'03"W	35.87'
L7	N86°29'46"W	268.00'
L8	S75°01'40"W	292.34'
L9	S81°44'46"W	88.55'
L10	S40°17'33"E	140.00'
L11	S16°39'56"W	277.76'
L12	S37°44'48"E	217.39'
L13	S40°17'33"E	124.23'
L14	S39°07'10"E	21.52'
L15	S66°50'42"W	21.21'
L16	S60°35'15"W	184.95'
L17	N68°10'03"W	189.79'
L18	N21°49'57"E	195.00'
L19	N49°16'41"E	21.52'
L20	N51°27'59"W	65.83'
L21	N08°47'33"W	49.71'
L22	N60°35'15"E	184.95'
L23	N40°17'33"W	140.00'
L24	N49°42'27"E	226.99'
L25	S29°59'26"E	11.44'
L26	N60°00'34"E	141.73'
L27	S52°58'03"E	67.48'
L28	N49°42'27"E	71.37'
L29	S29°59'26"E	12.76'
L30	S60°00'34"W	70.22'
L31	S22°06'02"W	241.21'
L32	N22°06'02"E	231.65'
L33	S68°09'48"E	275.00'

CURVE TABLE					
CURVE	LENGTH	RADIUS	DELTA	BEARING	DISTANCE
C1	312.31'	2,050.00'	08°43'44"	N89°32'19"W	312.01'
C2	875.87'	1,950.00'	25°44'07"	S81°02'07"E	868.53'
C3	534.42'	2,050.00'	14°56'12"	S75°38'09"E	532.91'
C4	204.69'	700.00'	16°45'14"	S13°27'20"W	203.96'
C5	446.12'	700.00'	36°30'56"	S40°05'26"W	438.61'
C6	573.59'	900.00'	36°30'57"	S40°05'26"W	563.93'
C7	233.92'	800.00'	16°45'12"	N13°27'20"E	233.09'
C8	148.95'	2,050.00'	04°09'47"	S88°49'10"E	148.91'
C9	613.90'	1,950.00'	18°02'17"	N60°29'07"W	611.37'
C10	101.15'	182.00'	31°50'41"	S07°23'36"E	99.86'
C11	166.37'	242.00'	39°23'21"	N03°37'34"W	163.11'
C12	37.82'	270.00'	08°01'33"	S34°00'11"E	37.79'
C13	275.12'	30,017.35'	00°52'51"	N66°10'19"W	275.12'

EXECUTED, AFFIRMED AND ACKNOWLEDGED BY THE UNDERSIGNED MEMBERS OF THE BOARD OF DIRECTORS OF MUNICIPAL UTILITY DISTRICT NUMBER 391, HARRIS COUNTY, TEXAS, PURSUANT TO SECTION 49.455 (c), TEXAS WATER CODE AMMENDED.

DIRECTORS

____

____

____

____

____

STATE OF TEXAS

COUNTY OF HARRIS

BEFORE ME, THE UNDERSIGNED, ON THIS DAY PERSONALLY APPEARED

____________________, AND ____________________, KNOWN TO ME TO BE THE PERSONS WHOSE NAMES ARE SUBSCRIBED ABOVE, AND AFFIRMED AND ACKNOWLEDGED THAT THEY EXECUTED THE SAME IN THE CAPACITY THEREIN STATED.

GIVEN UNDER MY HAND AND SEAL OF OFFICE, THIS ___ DAY OF ________, 2016.

____

NOTARY PUBLIC IN AN FOR
THE STATE OF TEXAS
MY COMMISSION EXPIRES ________

NOTES:

1. THIS EXHIBIT WAS PREPARED UNDER 22 TAC 663.21, DOES NOT REFLECT THE RESULTS OF AN ON THE GROUND SURVEY, AND IS NOT TO BE USED TO CONVEY OR ESTABLISH INTERESTS IN REAL PROPERTY EXCEPT THOSE RIGHTS AND INTERESTS IMPLIED OR ESTABLISHED BY THE CREATION OR RECONFIGURATION OF THE BOUNDARY OF THE POLITICAL SUBDIVISION FOR WHICH IT WAS PREPARED.

2. A METES AND BOUNDS DESCRIPTION OF THE SUBJECT TRACT HAS BEEN PREPARED BY MILLER SURVEY GROUP AND ACCOMPANIES THIS EXHIBIT.

3. BEARINGS ARE REFERENCED TO THE SUBDIVISION PLAT OF CYPRESS LAKES GOLF COURSE RECORDED UNDER FILM CODE NUMBER 429038, HARRIS COUNTY MAP RECORDS.

Carolyn J. Quinn
CAROLYN J. QUINN, RPLS
TEXAS REGISTRATION No. 6033
JARDINE@MILLERSURVEY.COM

STATE OF TEXAS REGISTERED CAROLYN J. QUINN 6033 PROFESSIONAL LAND SURVEYOR

REVISED:

ANNEXATION EXHIBIT
1.4893 ACRES
HARRIS COUNTY, TEXAS
MUNICIPAL UTILITY DISTRICT NO. 391

LOCATED IN THE J.W. MOODY SURVEY, A-547;
HARRIS COUNTY, TEXAS

MILLER
SURVEY GROUP
1760 WEST SAM HOUSTON PARKWAY NORTH
HOUSTON, TEXAS 77043
PHONE 713-413-1900 FAX 713-413-1944

JOB NO.: 65	SCALE: 1"=400'	DATE: 6/22/16	FIELD BOOK: N/A
DWG. NO.: 65-MUD-391-FOURTH-ANNEX	DRAWN BY: JM/DR	CHECKED BY: MWH/CJQ	M&B No.: 161216