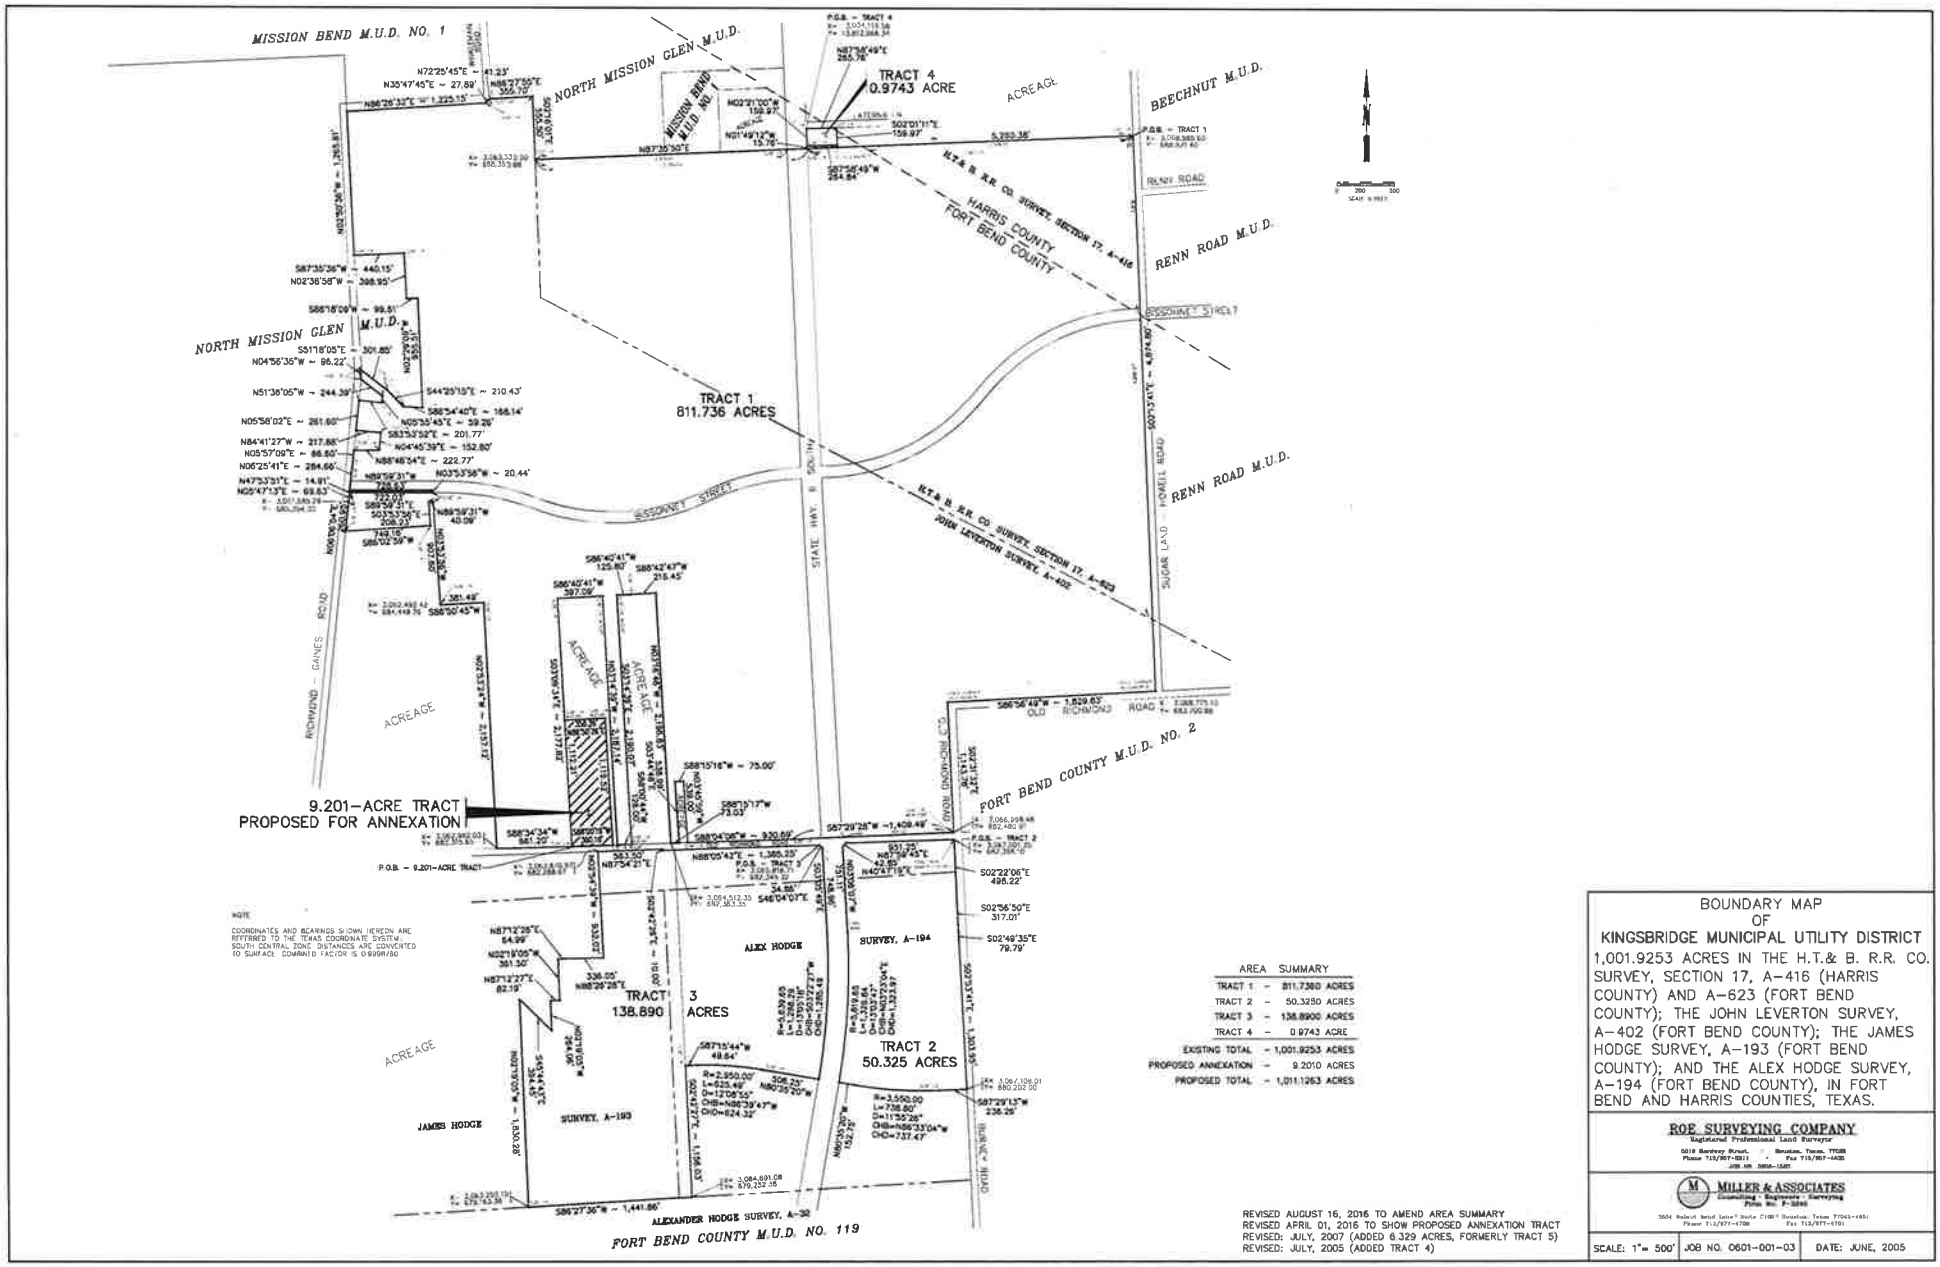

AREA SUMMARY	
TRACT 1	811.7380 ACRES
TRACT 2	50.3250 ACRES
TRACT 3	138.8900 ACRES
TRACT 4	0.9743 ACRE
EXISTING TOTAL	1,001.9253 ACRES
PROPOSED ANNEXATION	9.2010 ACRES
PROPOSED TOTAL	1,011.1263 ACRES

REVISED AUGUST 16, 2016 TO AMEND AREA SUMMARY
REVISED APRIL 01, 2016 TO SHOW PROPOSED ANNEXATION TRACT
REVISED: JULY, 2007 (ADDED 6.329 ACRES, FORMERLY TRACT 5)
REVISED: JULY, 2005 (ADDED TRACT 4)

BOUNDARY MAP
OF
KINGSBRIDGE MUNICIPAL UTILITY DISTRICT

1,001.9253 ACRES IN THE H.T.& B. R.R. CO. SURVEY, SECTION 17, A-416 (HARRIS COUNTY) AND A-623 (FORT BEND COUNTY); THE JOHN LEVERTON SURVEY, A-402 (FORT BEND COUNTY); THE JAMES HODGE SURVEY, A-193 (FORT BEND COUNTY); AND THE ALEX HODGE SURVEY, A-194 (FORT BEND COUNTY), IN FORT BEND AND HARRIS COUNTIES, TEXAS.

ROE SURVEYING COMPANY
Registered Professional Land Surveyor
5018 Bentley Street • Houston, Texas 77028
Phone 713/867-5311 • Fax 713/867-4435
JOB NO. 5856-1587

MILLER & ASSOCIATES
Consulting - Engineers - Surveying
Firm No. F-3260
3604 Robert Reid Lane? Suite C100? Houston, Texas 77043-1401
Phone 713/977-4700 Fax 713/977-4701

SCALE: 1" = 500'	JOB NO. 0601-001-03	DATE: JUNE, 2005