VICINITY MAP OF PROPOSED TRACT TO BE ANNEXED INTO REID ROAD MUNICIPAL UTILITY DISTRICT NO. 1 BEING 3.418 ACRES OF LAND OUT OF THE WILLIAM WATERS SURVEY, ABSTRACT NO. 851 HARRIS COUNTY, TEXAS

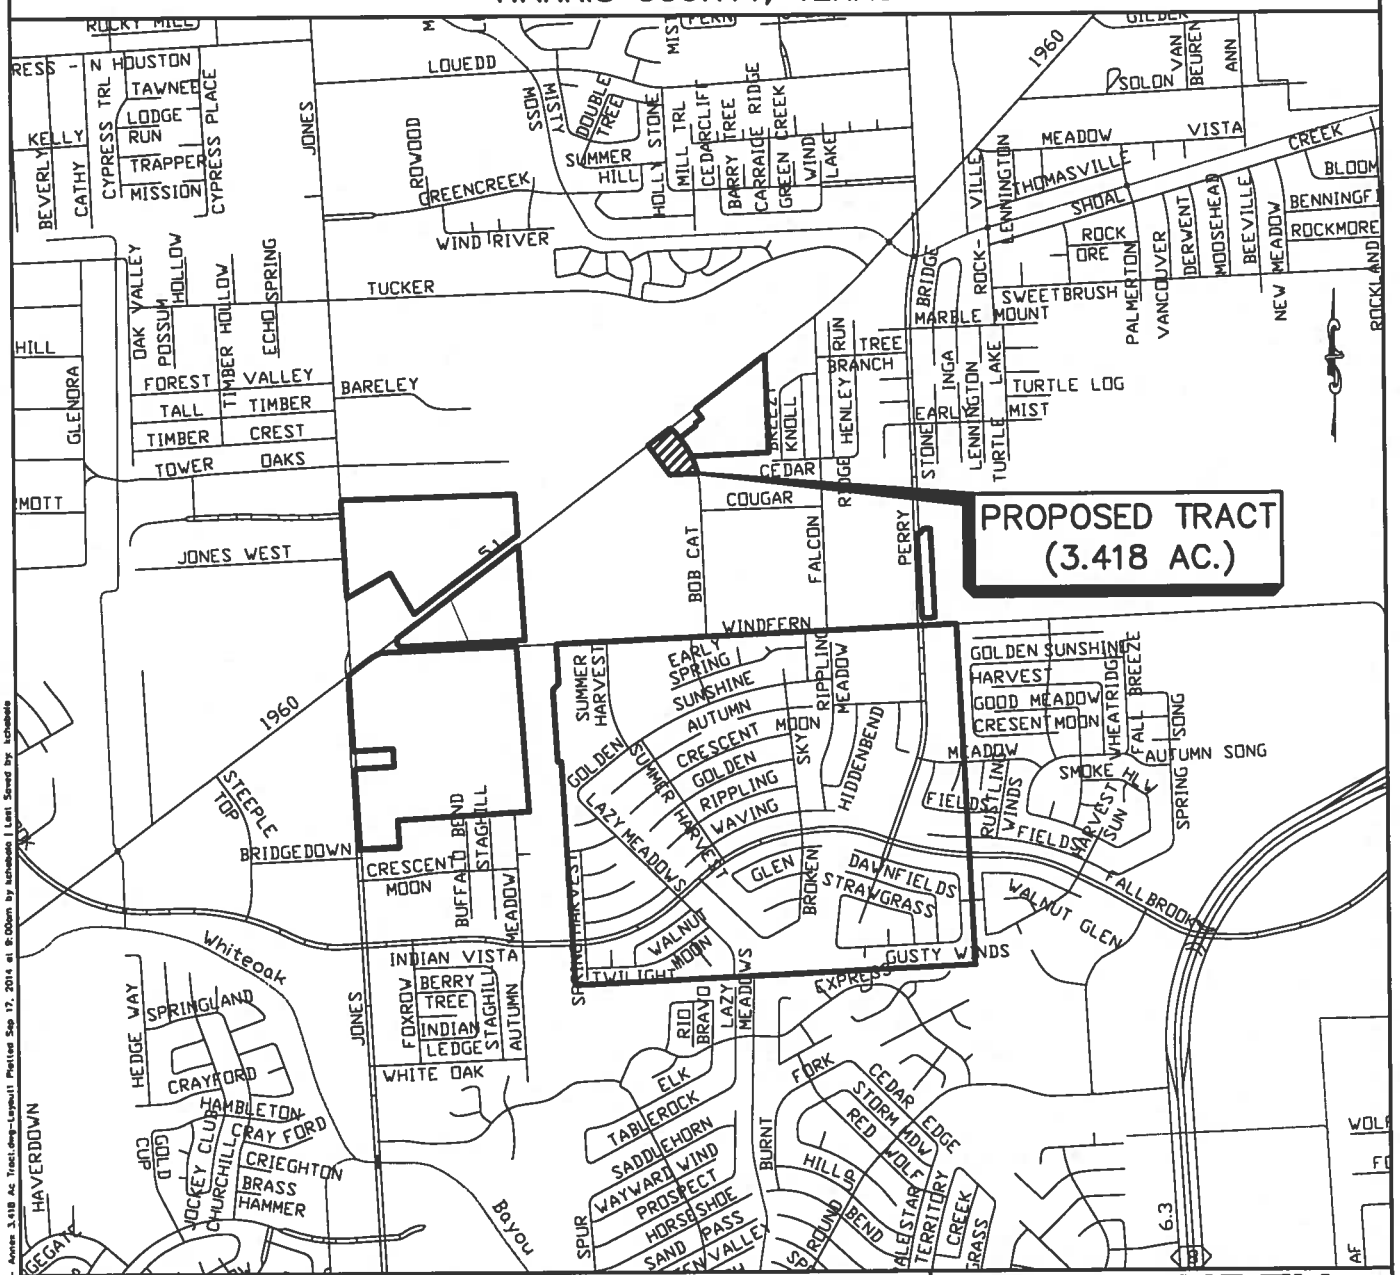

LEGEND

REID ROAD MUNICIPAL UTILITY DISTRICT NO. 1 BOUNDARY

PROPOSED ANNEXATION

2000' 0' 2000'

SCALE: 1" = 2000'

LANDEV Engineers, Inc.
1704 SEAMIST DRIVE, SUITE 410
HOUSTON, TEXAS 77008
TBPE REGISTRATION NO. F - 4387

REID ROAD MUNICIPAL UTILITY DISTRICT NO. 1
ANNEXATION MAP

L:\LANDEV\50101\CAD DWGS\Captain Tom's Exhibit - Annex 3.418 Ac Tract.dwg-Layout1 Plotted Sep 17, 2014 at 8:00am by kchabela | Last Saved by kchabela